No: 25-100

Dauphin County Subdivision/Land Development Review Report

Municipality	City of Harrisburg	Surveyor	NA	Engineer	By Design Consultants (ARCHITECTS)
Plat Title	Renovations for Residential Conversions 333 Market Street				
Zoning District	CBN – Central Business District	Proposed Land Use	Residential		

Plat Status:		**Plat Type:**		**Regulations:**	
	Preliminary		Subdivision		County
	Final	x	Land Development	x	Municipal
x	P/F		Combined	x	Zoning
	Minor			x	S&LD

# of Lots	# of New Lots	# of New D.U.s	Acreage Subdivided/Developed	Total Acreage
1	0	81	2.0 (est)	2.0 (est)

Date Received	Staff Review	Official County Review
9/15/2025	9/30/2025	9/30/2025


Reviewed by GD Checked by _____ Parcel No. 03-001-064 (among several)

Project Description: Renovations of the top 9 floors of former office tower into one – two bedroom apartments

- ***When applicable, streets, sewer, water, storm drainage, and other infrastructure elements to be verified as adequate by municipal staff/engineer. Any improvement guarantees shall be posted prior to final plat approval.***
- ***Registered PA Land Surveyor is required to certify all lot/tract boundary descriptions.***
- ***When applicable, zoning compliance to be verified by Municipal Zoning Officer.***
- ***Appropriate sewage module component should be processed prior to final plat approval.***
- ***Final plats must be recorded within 90 days of approval.***

Review comment with cited ordinance provisions are based on municipal regulations on file with the County Planning Commission.

1. The Dauphin County Planning Commission staff has reviewed this plan at the request of the Harrisburg City Planning Department, as a requirement of State Code. The review is based on the current Subdivision & Land Development Ordinance, Chapter 7-5. According to the Pennsylvania Municipal Planning Code definition, the proposed development does qualify as a Subdivision/Land Development and was reviewed against those City requirements. The review recognizes the type of development being proposed but given no other options, the review was performed against the current ordinance. In an effort to reduce the duplication of producing the review comments, the staff has highlighted, on the City's own checklist, the development requirements missing and most pertinent to this review and attached that checklist to this cover page.
2. In addition, the property appears to be located on several lots and also included is a un opened street or right of way. (See attached screen shot from Dauphin County parcel view/ web page / data base) As the submitted plans does not have any of this information, it is recommended that the applicant work with the City to rectify this property overlap and / or anomaly in coordination with this modification. This may also be in consideration as at this time the plan is being reviewed as a land development. And also no property information for the plan is even presented – thereby making it difficult to review for compliance or compliance with the City's development provisions.

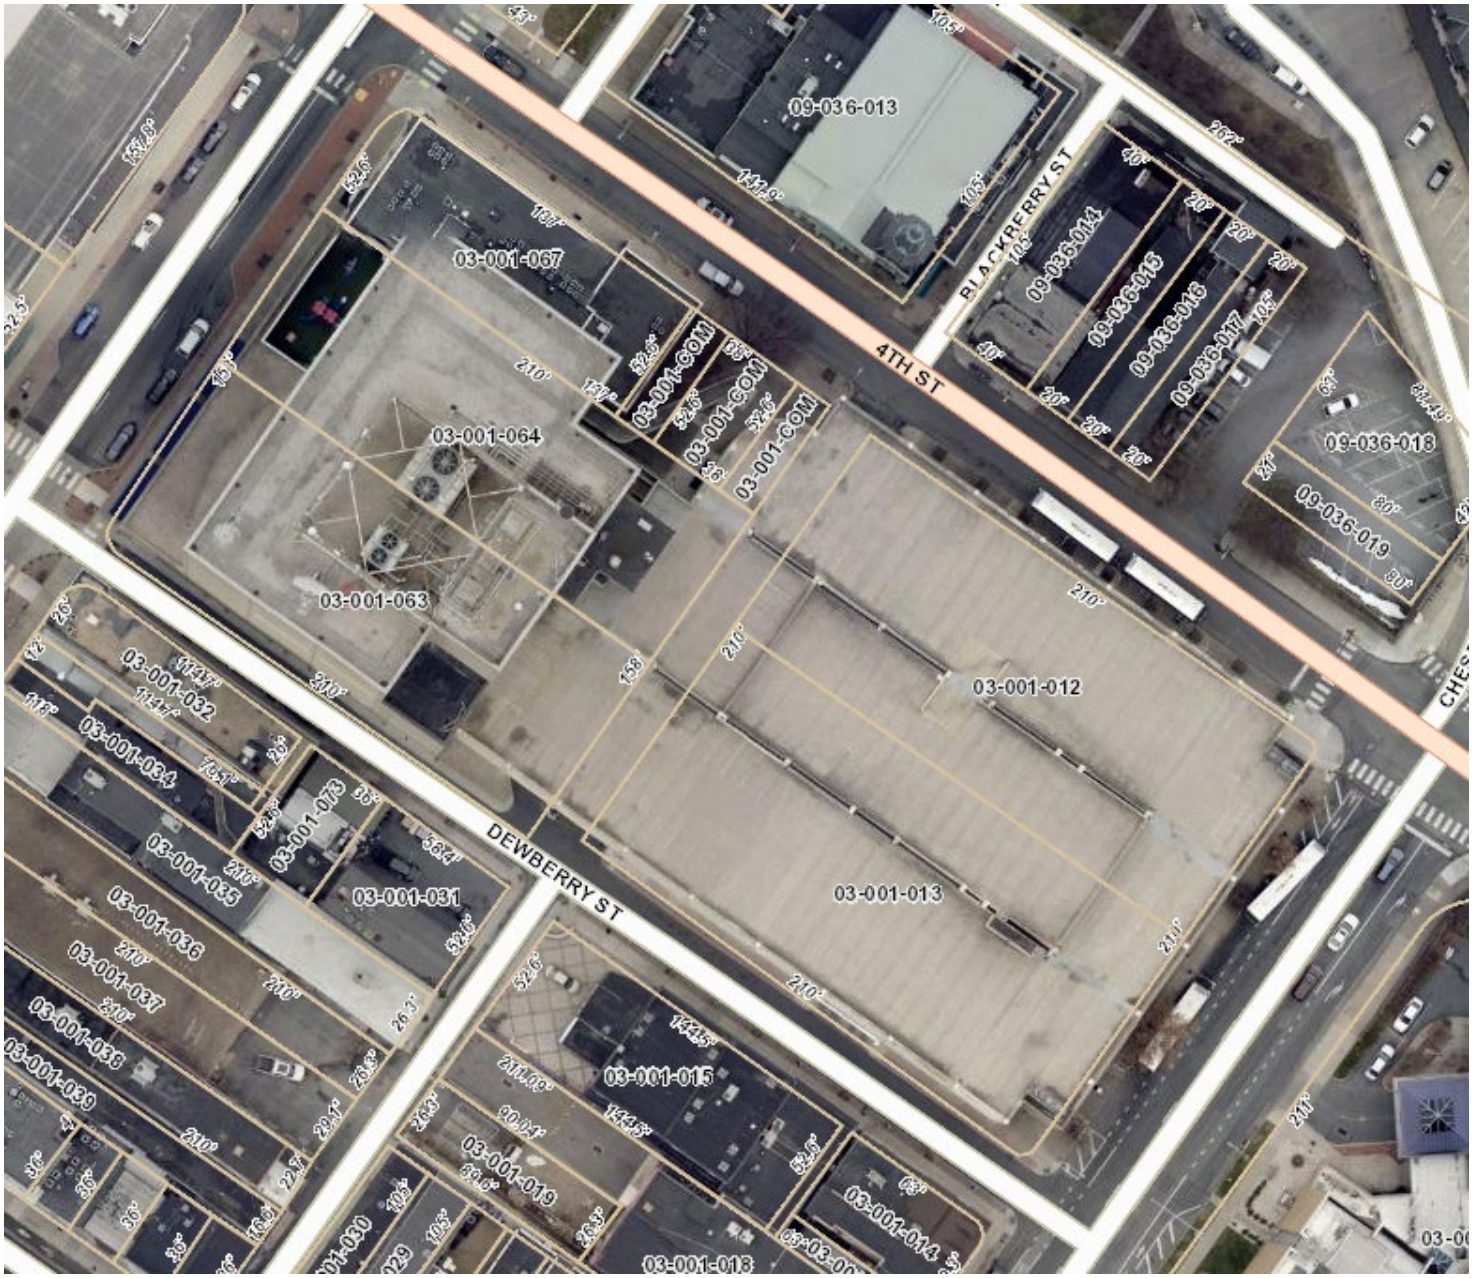
09-036-013
BLACKBERRY ST
09-036-014
09-036-015
09-036-016
09-036-017
4TH ST
03-001-067
03-001-064
03-001-063
03-001-COM
03-001-COM
03-001-COM
09-036-018
09-036-019
03-001-012
03-001-013
DEWBERRY ST
03-001-032
03-001-034
03-001-073
03-001-035
03-001-031
03-001-036
03-001-037
03-001-038
03-001-039
03-001-015
03-001-019
03-001-018
03-001-014

City of Harrisburg
Subdivision and/or Land Development Checklist

Please use this checklist as a guide for submitting a Subdivision and/or Land Development Plan application. The content of this checklist is drawn from Chapter 7-501 of the Subdivision and Land Development Ordinance and will be used by City and County Planning Staff to evaluate your plans; however, it should not be used as a replacement for, or in lieu of the SALD Code. Applicants are encouraged to refer to the Code when preparing plans.

DRAFTING STANDARDS

	Provided	Not Provided	Waiver Requested	Ordinance	Standards
1	X	☐	☐	505.3(d)	Twenty-three (23) total copies of the plans shall be submitted with the application. **Four (4)** sets shall measure **24" x 36"** (required by Dauphin County Recorder of Deeds), and nineteen **(19)** sets shall measure **11" by 17" or half sheet size.**
2	X	☐	☐	505.3(b)	Dimensions shall be in feet and decimals; bearings shall be in degrees, minutes and seconds. Lot line descriptions shall read in a clockwise direction.

All plans should include a cover sheet following the guidelines listed below.

COVER SHEET

The plan sets provided to the DCPC did not contain must of the information presented as being included as per the application indicates

	Provided	Not Provided	Waiver Requested	Ordinance	Standards
3	X	☐	☐	505.4(1)	Title of the project
4	X	☐	☐	505.1(A&B) 505.4(3) 505.10(1)	Name, address, phone number of the owner of the tract, the developer/ subdivider, and the firm that prepared the plans
5	X	☐	☐	505.4(4) 505.10(1)	File Number assigned by the firm, the plan date, and the date(s) of all revisions.
6	X	☐	☐	505.4(7) 505.10(1)	The total acreage of the tract or project
7	X	☐	☐	505.4(8) 505.10(1)	The district, setbacks, lot size, and/or density requirements of the City's Zoning Ordinance
8	X	☐	☐	505.1(c)	A location map, relating the project area to its location in the city
9	X	☐	☐	505.6(12) 505.10(8)(l)	A statement on the Plan indicating that all zoning approvals have been obtained
10	X	☐	☐	505.6(13) 505.10(8)(m)	A statement on the Plan indicating any existing or proposed waivers have been granted by City Council
11	X	☐	☐	505.10(8)(o)	A source of title to the land, as shown by book of the Dauphin County Recorder of Deeds (for Final Plans)
12	X	☐	☐	505.7(e) 505.10(9) (f)(i)	Certification of the engineer, surveyor or landscape architect, to the effect that the plans are accurate (See Appendix No. 1 in the SD/LD Code)
13	X	☐	☐	505.7(e) 505.10(9) (f)(iii)	Signature block as it will appear on the Final Plan (See Appendices No. 2 A to 2-C and No. 3 A to 3 B)

14	X	☐	☐	505.10(9)(f)(iv)	Notation space to accommodate the Dauphin County Recorder of Deeds information (including Plan Book, Volume and Page)

The preferred layout of the cover sheet is represented in Figure 1 (below):

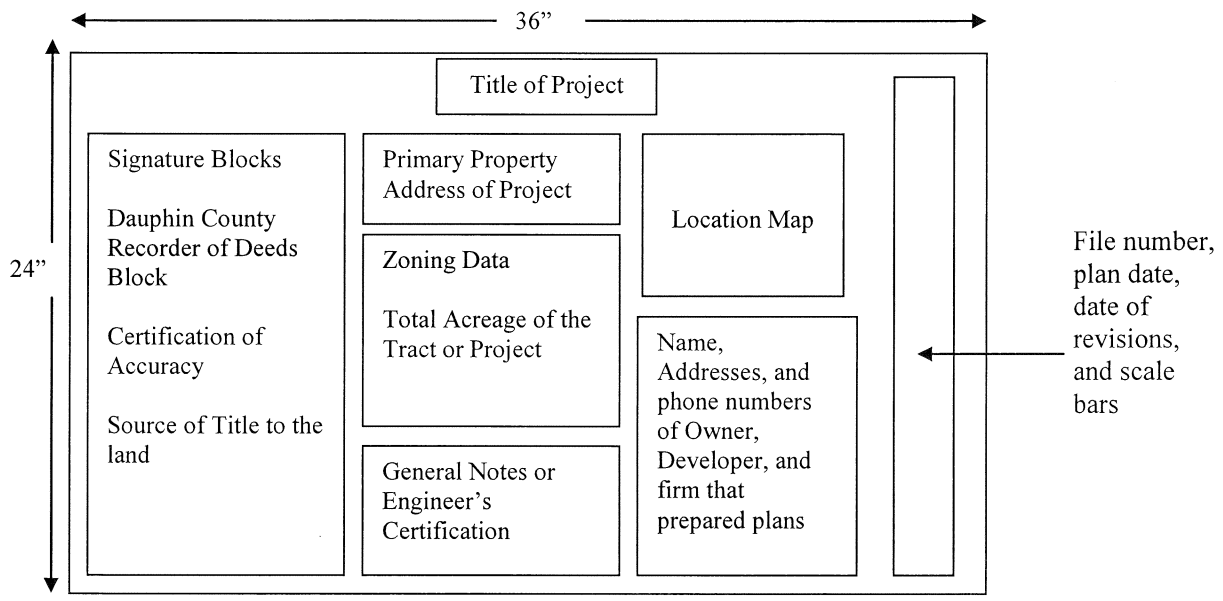


Figure 1

BASIC PLAN REQUIREMENTS The plan sets provided to the DCPC did not contain the information as indicated. The plans provided were architectural drawings and not site plans,

	Provided	Not Provided	Waiver Requested	Ordinance	Standards
15	X	☐	☐	505.9(1) 505.10 (11)(A)	Check or money order made out to "City Treasurer" in an amount specified on Subdivision/Land Development Fee Schedule
16	X	☐	☐	505.9(2) 505.10 (11)(B)	Check made out to Dauphin County Planning Commission in an amount specified on Subdivision/Land Development Fee Schedule
17	☐	X	☐	505.4(2)	Location of any municipal boundary line (if applicable)
18	X	☐	☐	505.4(5)	A north arrow, a graphic scale, and a written scale
19	X	☐	☐	505.4(6)	The entire existing tract boundary with bearings and distances
20	X	☐	☐	505.4(7)	The total acreage of each tract involved with the project
21	☐	X	☐	505.4(9)	The location of existing lot line markers along the perimeter of the existing tract
22	X	☐	☐	505.4(10)	A location map, relating the project site to at least 2 intersections of street centerlines
23	X	☐	☐	505.4(11)	Property address(es) as assigned by the City's Registrar of Real Estate
24	☐	X	☐	505.5(1) 505.10(3)	Existing contours, at an interval of 2 feet for land with an average slope of four percent (4%) or less and at a minimum vertical interval of 5 feet for more steeply sloping land
25	☐	X	☐	505.5(2) 505.10(4)	Names of all adjacent landowners and the names and plan book numbers of all recorded plans for adjacent projects
26	☐	X	☐	505.10(5)	Location of historic structures, wetlands, unbuildable portions of the site, or other significant features

27	☐	☒	☐	505.6(1) 505.10(8)(A)	Layout of streets, alleys, sidewalks, including cartway and rights-of-way widths. For Final Plans this shall include distances and bearings, with curve segments comprised of radius, tangent, arc, and chord
28	☒	☐	☐	7-505.6(2) 505.10(8)(B)	Lot lines, with accurate bearings and distances and lot areas for all parcels
29	☐	☒	☐	505.6(3) 505.10(8)(C)	Block and lot numbers in consecutive order
30	☐	☒	☐	505.6(5) 505.10(8)(E)	Total number of lots, units of occupancy, density, and proposed land use
31	☐	☒	☐	505.6(6) 505.10(8)(F)	Easements and rights-of-way
32	☐	☒	☐	505.6(7) 505.10(8)(G)	Building setback lines with distances from front, rear, and side yard property lines
33	☐	☒	☐	505.6(8) 505.10(8)(H)	Identification of buildings to be demolished
34	☐	☒	☐	505.6(9) 505.10(8)(I)	Typical cross section of each street ***proposed*** or to be ***improved*** as part of the application. Cross section shall include entire right-of-way width
35	☒	☐	☐	505.6(14) 505.10(8)(N)	Street names
36	☐	☒	☐	505.10(8)(P)	Location and material of all permanent monuments and lot line markers, noting that all monuments and markers are set, or indicating when they will be set (for Final Plans)
37	☐	☒	☐	505.10(8)(R)	Identification of any lands to be dedicated
38	☐	☒	☐	505.7(c)(4) 505.10(9)(D)(iv) 507.7(1)(c)	Provide a Landscaping Plan

The following when located **within fifty feet of the site:** See above note about plans

	Provided	Not Provided	Waiver Requested	Ordinance	Standards
39	☐	☒	☐	505.5(3)(A) 505.10(6)(A)	Approximate location and name of existing rights-of-way and cartways for streets, access drives, and service streets
40	☐	☒	☐	505.5(3)(B) 505.10(6)(B)	Sanitary sewer mains
41	☐	☒	☐	505.5(3)(B) 505.10(6)(B)	Water supply mains
42	☐	☒	☐	505.5(3)(B) 505.10(6)(B)	Fire hydrants
43	☐	☒	☐	505.5(3)(D) 505.10(6)(C)	Storm water management facilities which effect storm water runoff on the site. Include the size, capacity, and condition of existing stormwater management system

The following when located **within the site:** See note regarding possible R-o- W for potential vacating

	Provided	Not Provided	Waiver Requested	Ordinance	Standards
44	☐	☒	☐	505.5(4)(A) 505.10(7)(A)	The location, name, and dimensions of existing rights-of-way and cartways for streets, access drives, driveways, and service streets
45	☐	☒	☐	505.5(4)(A) 505.10(7)(B)	Sanitary sewer mains
46	☐	☒	☐	505.5(4)(A)	Water supply mains

				505.10(7)(B)	
47	☐	☒	☐	505.5(4)(A) 505.10(7)(B)	Fire hydrants
48	☒	☐	☐	505.5(4)(A) 505.10(7)(B)	Buildings
49	☐	☒	☐	505.5(4)(D) 505.10(7)(B)	Stormwater management facilities
50	☐	☒	☐	505.5(4)(C) 505.10(7)(C)	The location of existing rights-of-way for electric, gas, and oil transmission lines and railroads
51	☐	☒	☐	505.5(4)(D) 505.10(7)(D)	The size, capacity, and condition of the existing stormwater management system

Certificates and Notifications

	Provided	Not Provided	Waiver Requested	Ordinance	Standards
52	☐	☒	☐	505.7(b) 505.10(9)(B)	Correspondence from the owner or lessee of any electric transmission lines, gas pipelines, or petroleum projects transmission lines, located within the tract, stating any conditions on the use of the land and the minimum building setback and/or right-of-way line
53	☐	☒	☐	505.7(d) 505.10(9)(E)	Traffic Impact Study, if required by City Engineer
54	☐	☒	☐	505.10(9)(A)	Notification of approval from PA D.E.P. for any stormwater management facilities that effect an existing watercourse or have an upland drainage area greater than one-half mile; or that no approval is required
55	☐	☒	☐	505.10(9)(J)	For plans which require access to a State Highway, the inclusion of the following plan note: "A Highway Occupancy Permit is required pursuant to Section 420 of the Act of June 1, 1945 (P.L. 1242, No. 428), known as the "State Highway Law", before driveway access to a State Highway is permitted. Access to the State highway shall only be as authorized by a Highway Occupancy Permit, and City Council's/Planning Commission's approvals of this plan implies that such permit can be acquired."

Natural Features Preservation

	Provided	Not Provided	Waiver Requested	Ordinance	Standards
56	☐	☒	☐	507.7(1)(A)	Trees with a caliper of six inches (6") or more, measures at a height of 4-1/2 feet above grade, are to be retained, if not within proposed cartway, or sidewalk portion of street right-of-way, or within 15 feet of a proposed building
57	☐	☒	☐	507.7(1)(B)	Where existing trees are removed along the street right-of-way, supplemental plantings required
58	☐	☒	☐	507.7(2)(A)	Maintenance easement provided along all stream, river banks, and lake edges. Minimum width of easement to be 25 feet
59	☐	☒	☐	507.7(2)(B)	Water frontage to be preserved as open space whenever possible
60	☐	☒	☐	507.7(2)(C)	Access to be provided to the water and to maintenance easement area. Width of access points to be minimum of 50 feet
61	☐	☒	☐	507.7(3)	Existing terrain to be preserved when possible. Cut and fill to be kept to a minimum

ADDITIONAL SUBDIVISION AND LAND DEVELOPMENT REQUIREMENTS

	Provided	Not Provided	Waiver Requested	Ordinance	Standards
62	☐	☒	☐	505.7(f)	For Preliminary Plan calling for installation of improvements beyond two years, a schedule of the timing of the improvements
63	☐	☒	☐	505.10(9)(A)	Notification from PA D.E.P. that either approval of the Sewer Facility Plan Revision or Supplement has been granted or that such approval is not required (Plan Revision Modular for Land Development)
64	☐	☒	☐	505.10(8)(D)	For Land Development Plans, the location and configuration of proposed buildings, parking compounds, streets, access drives, driveways, and all other significant planned facilities
65	☐	☒	☐	505.10(8)(Q)	For Land Development Plans, a grading plan, which shall include finished grades and ground floor elevations (may be provided on separate sheets, need not be recorded)
66	☐	☒	☐	505.10(9)(H)	Approval from the City Solicitor of the Improvement Construction Guarantee

Land Development Plans ***must include*** drawings of the proposed development showing:

	Provided	Not Provided	Waiver Requested	Ordinance	Standards
67	☐	☒	☐	505.7(c)(4) 505.10(9)(D)(iv) 507.7(1)(c)	Landscape Plan showing treatment of private and common open space, the perimeter of the site, and elevation drawings highlighting the landscaping
68	☒	☐	☐	505.7(c)(1) 505.10(9)(D)(i)	Elevation of all visible sides, including façade materials
69	☒	☐	☐	505.7(c)(2) 505.10(9)(D)(ii)	Location and floor area of all existing and proposed buildings, structures, and other improvements, including height, types of units, and uses
70	☒	☐	☐	505.7(c)(3) 505.10(9)(D)(iii)	Details of significant architectural features
71	☐	☒	☐	505.7(c)(5) 505.10(9)(D)(v)	Vehicular and Pedestrian Circulation Plan, including parking, service areas, waiting areas, and major access points
72	☐	☒	☐	505.7(c)(6) 505.10(9)(D)(vi)	Lighting, screening, drainage, and dimensions of all off-street parking areas

Design of the Utility Plan, which shall include the size, material, and vertical and horizontal locations of sanitary sewer, storm sewer, and water mains:

	Provided	Not Provided	Waiver Requested	Ordinance	Standards
73	☐	☒	☐	505.10(8)(K)(i)	Include all calculations, assumptions, criteria, and references used in the design of stormwater management facilities, the establishment of existing facilities capacities, and the pre- and post-development discharge
74	☐	☒	☐	505.10(8)(K)(ii)	All plans and profiles of the proposed stormwater management facilities
75	☐	☒	☐	505.10(8)	For all basins, a plotting or tabulation of the storage

				(K)(iii)	volumes and discharge curves with corresponding water surface elevations, inflow hydrographs, and outflow hydrographs
76	☐	☒	☐	505.10(8) (K)(iv)	Guidelines for lot grading within the subdivision, identifying the direction of stormwater runoff within each lot, and the areas where runoff will be concentrated (show using topographic data)
77	☐	☒	☐	505.10(8) (K)(v)	Soil characteristics report and information on erosion and sediment control from the Dauphin County Soil and Water Conservation District

Block Layouts

	Provided	Not Provided	Waiver Requested	Ordinance	Standards
78	☐	☒	☐	507.4(b)	Blocks shall not exceed 750 feet and must be compatible with the City's existing grid system
79	☐	☒	☐	507.4(c)	Residential blocks should be of sufficient depth to accommodate 2 tiers of lots

Lot Configurations

	Provided	Not Provided	Waiver Requested	Ordinance	Standards
80	☐	☒	☐	507.5(a)(1)	Size, depth, width, and orientation of lots shall conform to City zoning requirements
81	☐	☒	☐	507.5(a)(2)	Side lot lines should be at right angles to straight street lines or radial to curved street lines, if practical
82	☐	☒	☐	507.5(a)(3)	Where feasible lot lines should follow municipal boundaries rather than cross them
83	☐	☒	☐	507.5(a)(4)	Remnants of land shall be incorporated into existing or proposed lots
84	☐	☒	☐	507.5(b)(1)	All lots shall abut a street, existing or proposed
85	☐	☒	☐	507.5(b)(2)	Double or reverse frontage lots shall be avoided
86	☐	☒	☐	507.5(d)	Non-residential lots shall provide adequate space for yards, off-street loading and unloading, and parking

Building Design Guidelines

	Provided	Not Provided	Waiver Requested	Ordinance	Standards
87	☐	☒	☐	507.6(1)	Compatibility with existing structures
88	☐	☒	☐	507.6(2)	Design incorporates architectural details found on adjacent buildings
89	☐	☒	☐	507.6(3)	Building materials reflect surrounding development

STREETS, ACCESS STREETS, AND DRIVES – ADDITIONAL REQUIREMENTS

	Provided	Not Provided	Waiver Requested	Ordinance	Standards
90	☐	☒	☐	505.6(9) 505.10(I)	Typical cross section of each street proposed or to be improved as part of the application. Cross section shall include entire right-of-way width
91	☐	☒	☐	505.6(10)	Street centerline profile for each proposed street shown on the plan
92	☐	☒	☐	505.6(1) 505.7(a)	Sketch of future street system, where Preliminary Plan covers only a part of the entire landholdings
93	☐	☒	☐	505.10(9)(C)	Notice from postmaster that the proposed street names

					are acceptable
94	☐	☒	☐	505.10(9)(I)	Maintenance agreement for street which is not to be offered for dedication
95	☐	☒	☐	507.2(a)(5)	Street arrangement provides for continuation of streets in adjoining areas
96	☐	☒	☐	507.2(a)(5)	Provide for proper projection of streets where adjoining areas are not subdivided
97	☐	☒	☐	507.2(a)5)	New streets carried to the boundaries of the tract to be subdivided
98	☐	☒	☐	507.2(a)(7)	Residential alleys are discouraged, unless site design calls for rear access parking; 22-foot minimum width if used
99	☐	☒	☐	507.2(a)(7)	Adequate alleys or off-street loading and unloading required in commercial or industrial areas
100	☐	☒	☐	507.2 (c)(1)	Cartways to be minimum of 11-foot travel lanes
101	☐	☒	☐	507.2(c)(3)	Minimum street rights-of-way and cartway widths will be: STREET TYPE — R.O.W. WIDTH — CARTWAY **Arterial — determined by governing body after consultation with PennDOT** Collector — 60 feet — 22 feet Local — 50 feet — 22 feet Alley/service drive — 30 feet — 22 feet
102	☐	☒	☐	507.2(d)(3) 507.2(d)(5)	Permanent dead-end streets not longer than 500 feet and provided with a cul-de-sac, having minimum outside road diameter of 80 feet
103	☐	☒	☐	507.2(e)(3)	Tangents between curves according to Engineering specifications
104	☐	☒	☐	507.2(f)(1)	Centerlines of streets intersect as nearly to 90 degrees as possible, but not less than 75 degrees, or more than 105 degrees
105	☐	☒	☐	507.2(f)(2)	Intersections involving the junction of more than two streets are prohibited
106	☐	☒	☐	507.2(f)(3)	Street jogs with centerline off-sets of less than 125 feet avoided
107	☐	☒	☐	507.2(f)(5)	Intersections with major streets shall be located not less than 800 feet apart
108	☐	☒	☐	507.2(h)	Street grades in accordance with Engineering specifications
109	☐	☒	☐	505.6(14)	New street names shall not duplicate existing names
110	☐	☒	☐	507.2(j)(1)	Direct access from residential lots to arterials shall be avoided
111	☐	☒	☐	507.2(j)(2)	Driveways on corner lots shall be located 40 feet from the point of intersection of the nearest street right-of-way
112	☐	☒	☐	507.2(j)(3) (A)	Access roads/driveways shall be: no less than 24 feet in width for multi-family residential, and all non-residential development
113	☐	☒	☐	507.2(j)(3) (B)	Access roads/driveways shall be no less than 10 feet for single family residential subdivisions, and no greater than 20 feet at the street line
114	☐	☒	☐	507.2(j)(5) (A&B)	Grade on access road/driveway shall not exceed 8% on arterial and 10% on collector or minor street

EASEMENT REQUIREMENTS

See note about potential R-o-w for possible vacating

	Provided	Not Provided	Waiver Requested	Ordinance	Standards
115	☐	☒	☐	507.3(a)(1)	Minimum width shall be twenty (20) feet
116	☐	☒	☐	507.3(a)(2)	When possible, easements shall be centered on the side

					or rear lot lines or along the front lot lines
117	☐	☒	☐	507.3(b)	If subdivision is traversed by a water course or drainageway, an easement shall be provided conforming with the line of such water course or drainageway

CONDOMINIUM PROJECT REQUIREMENTS

	Provided	Not Provided	Waiver Requested	Ordinance	Standards
118	☒	☐	☐	505.8(4)	Floor plans for all buildings
119	☐	☒	☐	505.8(3)	Statement of proposed use for each unit and restrictions on use, if any
120	☐	☒	☐	505.8(2)	Description of common elements, with allocation of the proportionate undivided interest expressed as a percentage assigned to each unit
121	☐	☒	☐	505.8(1)	Statement of intent to submit the property to the provisions of the Unit Property Act, Act 117 of 1963, as amended (Preliminary Plan)
122	☐	☒	☐	505.10(10)	Declaration, Declaration Plan and Code of Regulations required by the Unit Property Act, Act 117 of 1963 as amended (Final Plan - may be provided on a separate sheet)

CERTIFICATIONS

REVIEW BY THE DAUPHIN COUNTY PLANNING COMMISION

THIS _____ DAY OF _____ _____

_____

_____

CITY OF HARRISBURG

APPROVED BY THE CITY OF HARRISBURG, CITY COUNCIL

THIS _____ DAY OF _____ _____

_____

APPROVED BY THE CITY OF HARRISBURG, MAYOR

THIS _____ DAY OF _____ _____

_____

APPROVED BY THE CITY OF HARRISBURG, CITY CLERK

THIS _____ DAY OF _____ _____

_____

APPROVED BY THE CITY OF HARRISBURG, CITY ENGINEER

THIS _____ DAY OF _____ _____

_____

CITY OF HARRISBURG PLANNING COMMISSION REVIEW

APPROVED BY THE CITY OF HARRISBURG, PLANNING DIRECTOR

THIS _____ DAY OF _____ _____

_____

RECORDER OF DEEDS

RECORDED IN THE OFFICE OF RECORDER OF DEEDS,
OF DAUPHIN COUNTY, PENNSYLVANIA ON THIS _____
DAY OF _____

_____
RECORDER

SOURCE OF TITLE

DEED BOOK _____ , PAGE _____

PARCEL

PARCEL

Renovations for:
RESIDENTIAL CONVERSION

333 MARKET STREET
HARRISBURG, PENNSYLVANIA

City of Harrisburg Dauphin County

ZONING DATA

COMMERCIAL NEIGHBORHOOD

ZONING REGULATION	REQUIRED	PROVIDED
MINIMUM FRONT YARD	EXISTING SETBACKS	CONFORM TO EXISTING SETBACKS
MINIMUM SIDE YARD	EXISTING SETBACKS	CONFORM TO EXISTING SETBACKS
MINIMUM REAR YARD	EXISTING SETBACKS	CONFORM TO EXISTING SETBACKS
MAXIMUM BUILDING HEIGHT	EXISTING BUILDING	EXISTING TO REMAIN
PARKING	NOT REQUIRED	NOT PROVIDED
11TH- 19TH FLOOR		15,981 SF EA.

CERTIFICATE OF OWNERSHIP AND ACKNOWLEDGMENT

I HEREBY CERTIFY THAT DAUPHIN COUNTY INDUSTRIAL DEVELOPMENT AUTHORITY IS THE OWNER OF LAND AS DESCRIBED HEREON AND DESIRE SAME TO BE RECORDED.

_____
PRINTED NAME & TITLE OF DAUPHIN COUNTY REPRESENTATIVE

_____
SIGNATURE OF DAUPHIN COUNTY REPRESENTATIVE

ON THIS, DAY OF , 2021, BEFORE ME, A NOTARY PUBLIC, IN AND FOR SAID COUNTY AND STATE THE UNDERSIGNED OFFICER, PERSONALLY APPEARED THE ABOVE NAMED REPRESENTATIVE OF DAUPHIN COUNTY INDUSTRIAL DEVELOPMENT AUTHORITY AND ACKNOWLEDGE THAT THEY EXECUTED THE SAME SO THAT IT MAY BE RECORDED AS SUCH.

IN WITNESS WHEREOF, I HERE UNTO SET MY HAND AND OFFICIAL SEAL

_____
NOTARY PUBLIC

COMMONWEALTH OF PENNSYLVANIA
COUNTY OF DAUPHIN

MY COMMISSION EXPIRES

CERTIFICATE OF ACCURACY


GENERAL PLAN / REPORT DATA

I HEREBY CERTIFY THAT, TO THE BEST OF MY KNOWLEDGE, THE PLAN SHOWN AND DESCRIBED HEREIN, IS TRUE AND CORRECT, AND THAT THE CITY OF HARRISBURG MAY RELY UPON THE ACCURACY THEREOF. I HAVE BEEN TO THE SITE AND HAVE OBSERVED THE PRESENT CONDITIONS AND ATTEST THAT THE PLAN INDICATED THE ACTUAL CONDITIONS OF THE SITE.

ARCHITECT:

DATE: 7/7/2025

LOCATION MAP

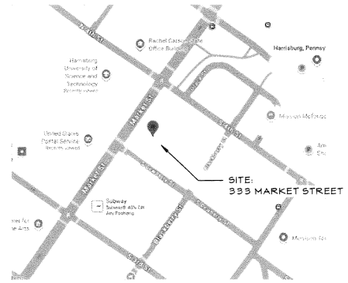

OWNER/DEVELOPER

HARRISTOWN DEVELOPMENT CORP.
320 MARKET STREET
SUITE 273E
HARRISBURG, PA 17101

BY DESIGN CONSULTANTS, INC.
CAMP HILL, PA 717.540.1250 bydesignconsultants.com

REVISIONS:

#	DESCRIPTION	DATE

DRAWN-CHKD BY:	RG
PROJECT NO.	1735
DATE:	9/4/2025
ISSUE TYPE:	LD

SHEET



N

1 / A100 SITE
1/16" = 1'-0"

REVISIONS:

#	DESCRIPTION	DATE

BY DESIGN CONSULTANTS, INC.
CAMP HILL, PA 717.540.1250 bydesignconsultants.com

PROJECT NAME
333 MARKET STREET
HARRISBURG, PA

SITE PLAN

DRAWN/CHKD BY	HM / RG
PROJECT NO	1735
DATE	09.03.2025
ISSUE TYPE:	CONCEPT

SHEET:
A100

S. DEWBERRY STREET

MARKET STREET

LOADING DOCKS

EXISTING SHIPPING & RECEIVING

EXISTING RETAIL

FIRE STAIR 1

FIRE STAIR 2

FIRE STAIR 3

UP

ESCALATOR TO WALKWAY LEVEL

N

1 GROUND FLOOR PLAN - EXISTING

REVISIONS		
#	DESCRIPTION	DATE


BY DESIGN CONSULTANTS, INC.
CAMP HILL, PA 717.540.1250 bydesignconsultants.com

PROJECT NAME:
333 MARKET STREET
HARRISBURG, PA

GROUND FLOOR EXISTING PLAN

DRAWN/CHK'D BY:	HM / RG
PROJECT NO:	1735
DATE:	09.03.2025
ISSUE TYPE:	CONCEPT

SHEET
A101

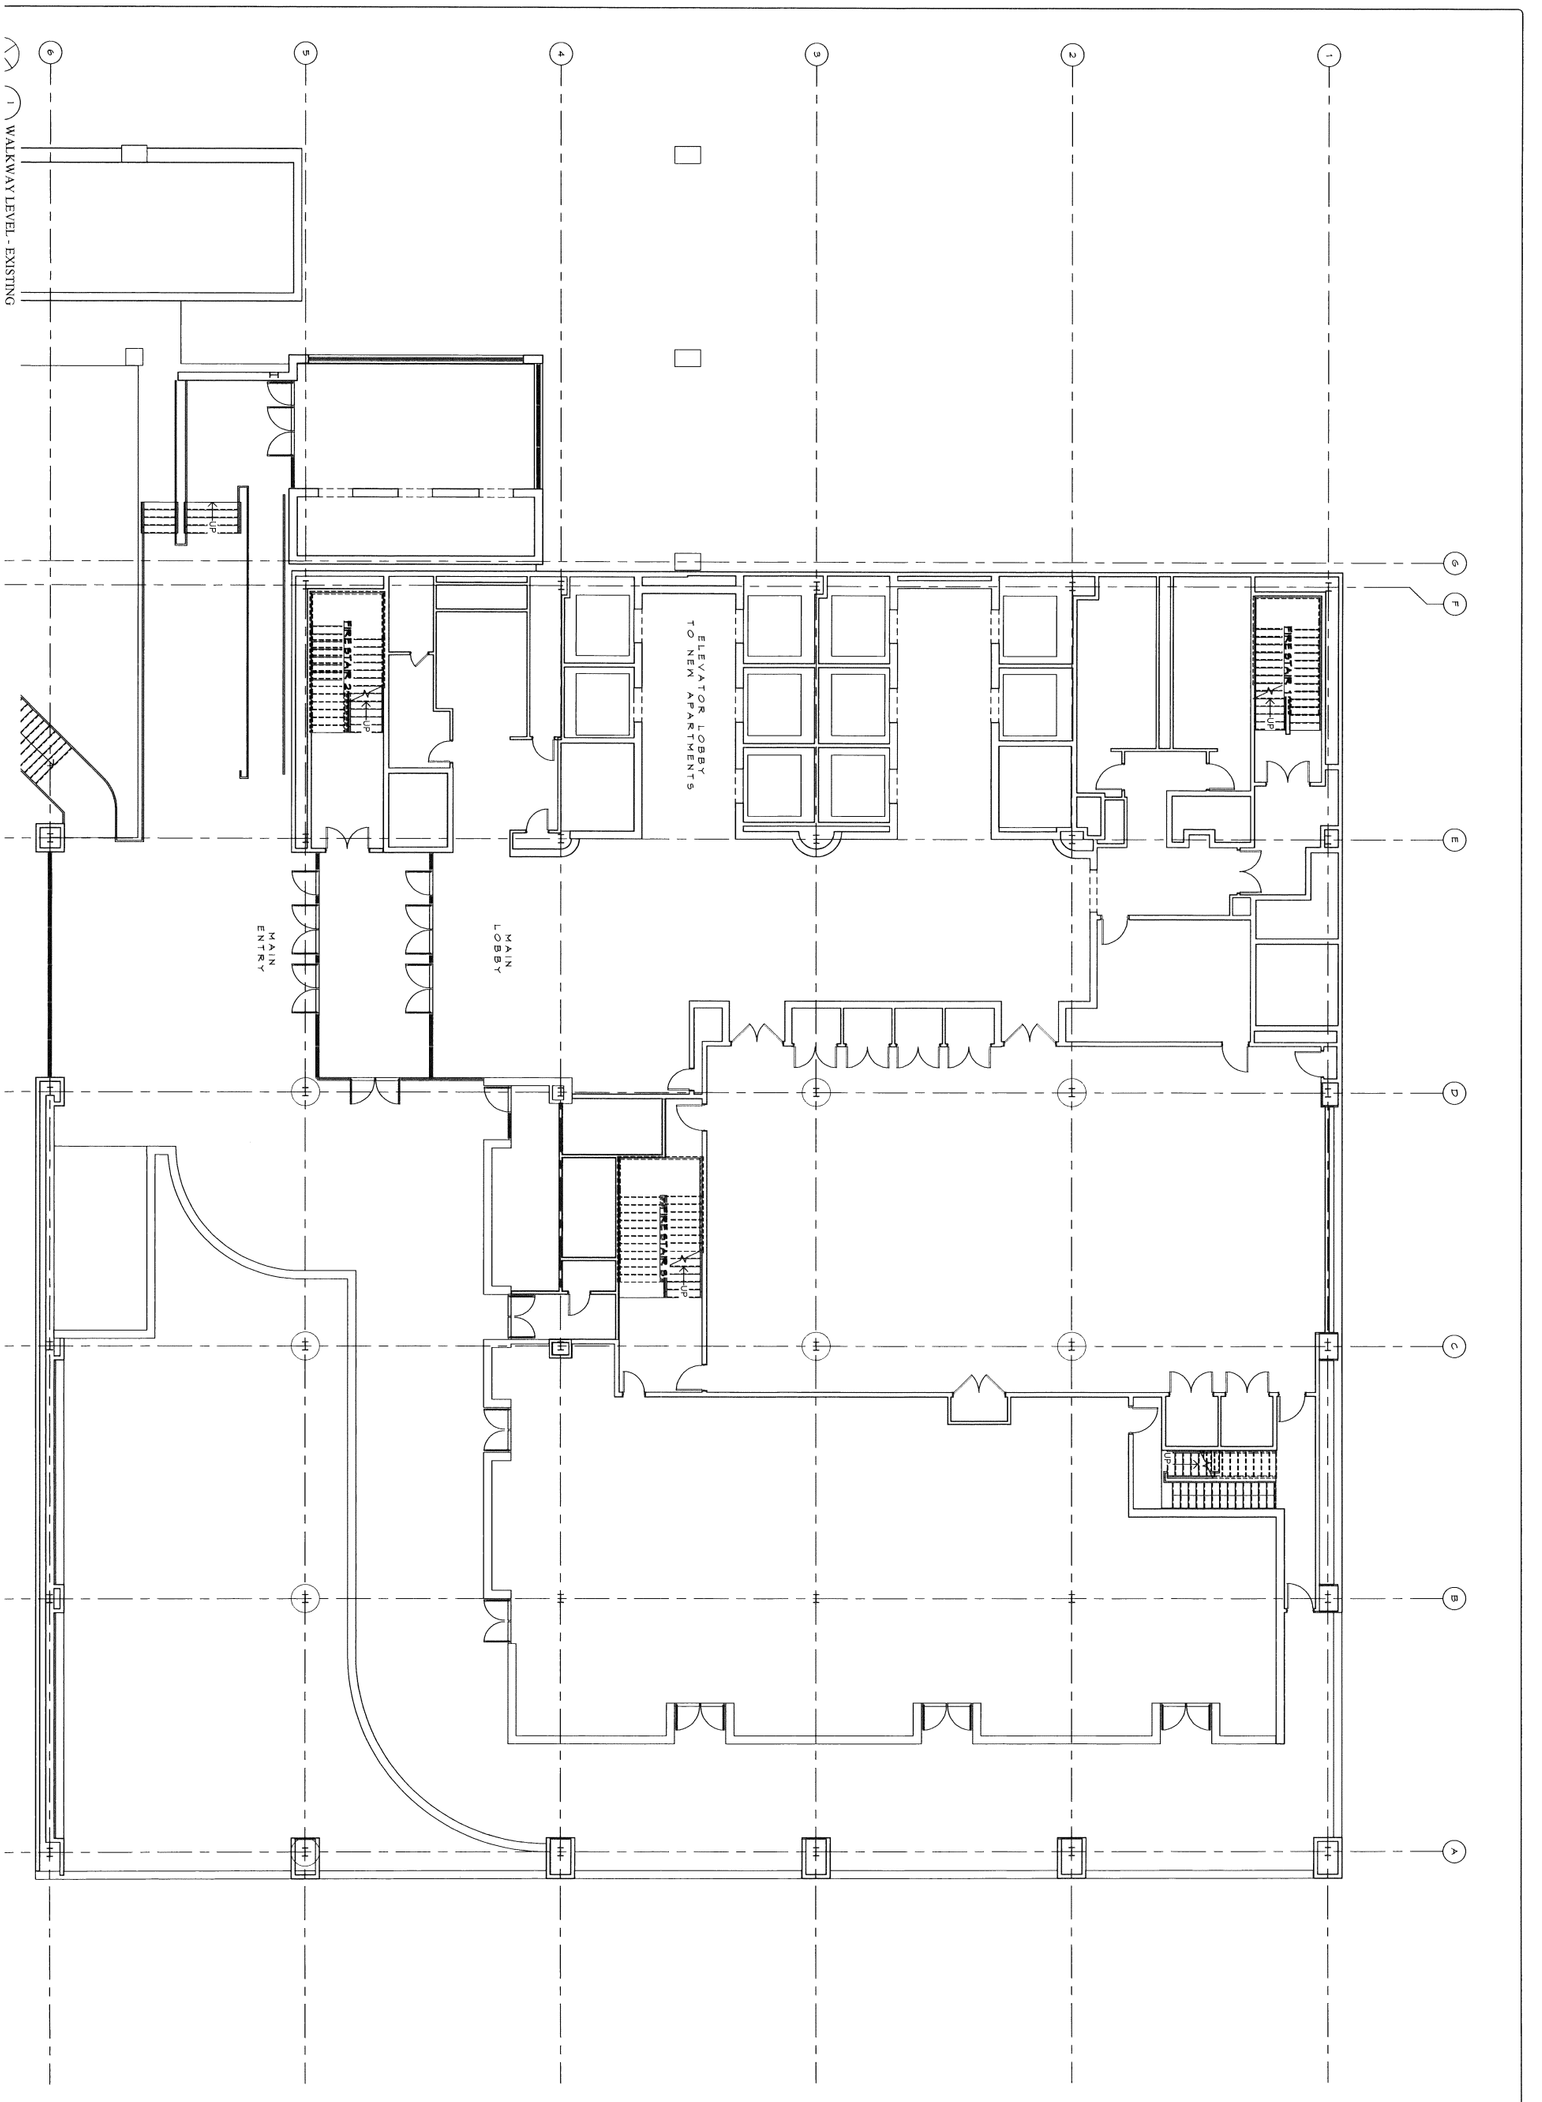

SHEET

DRAWN/CHECKED	HH / RG
PROJECT NO	1755
DATE	09.03.2025
ISSUE TYPE	CONCEPT


PROJECT NAME

333 MARKET STREET
HARRISBURG, PA

WALKWAY EXISTING PLAN

BY DESIGN CONSULTANTS, INC.
CAMP HILL, PA 717.540.1250 bydesignconsultants.com

REVISIONS	
DESCRIPTION	DATE

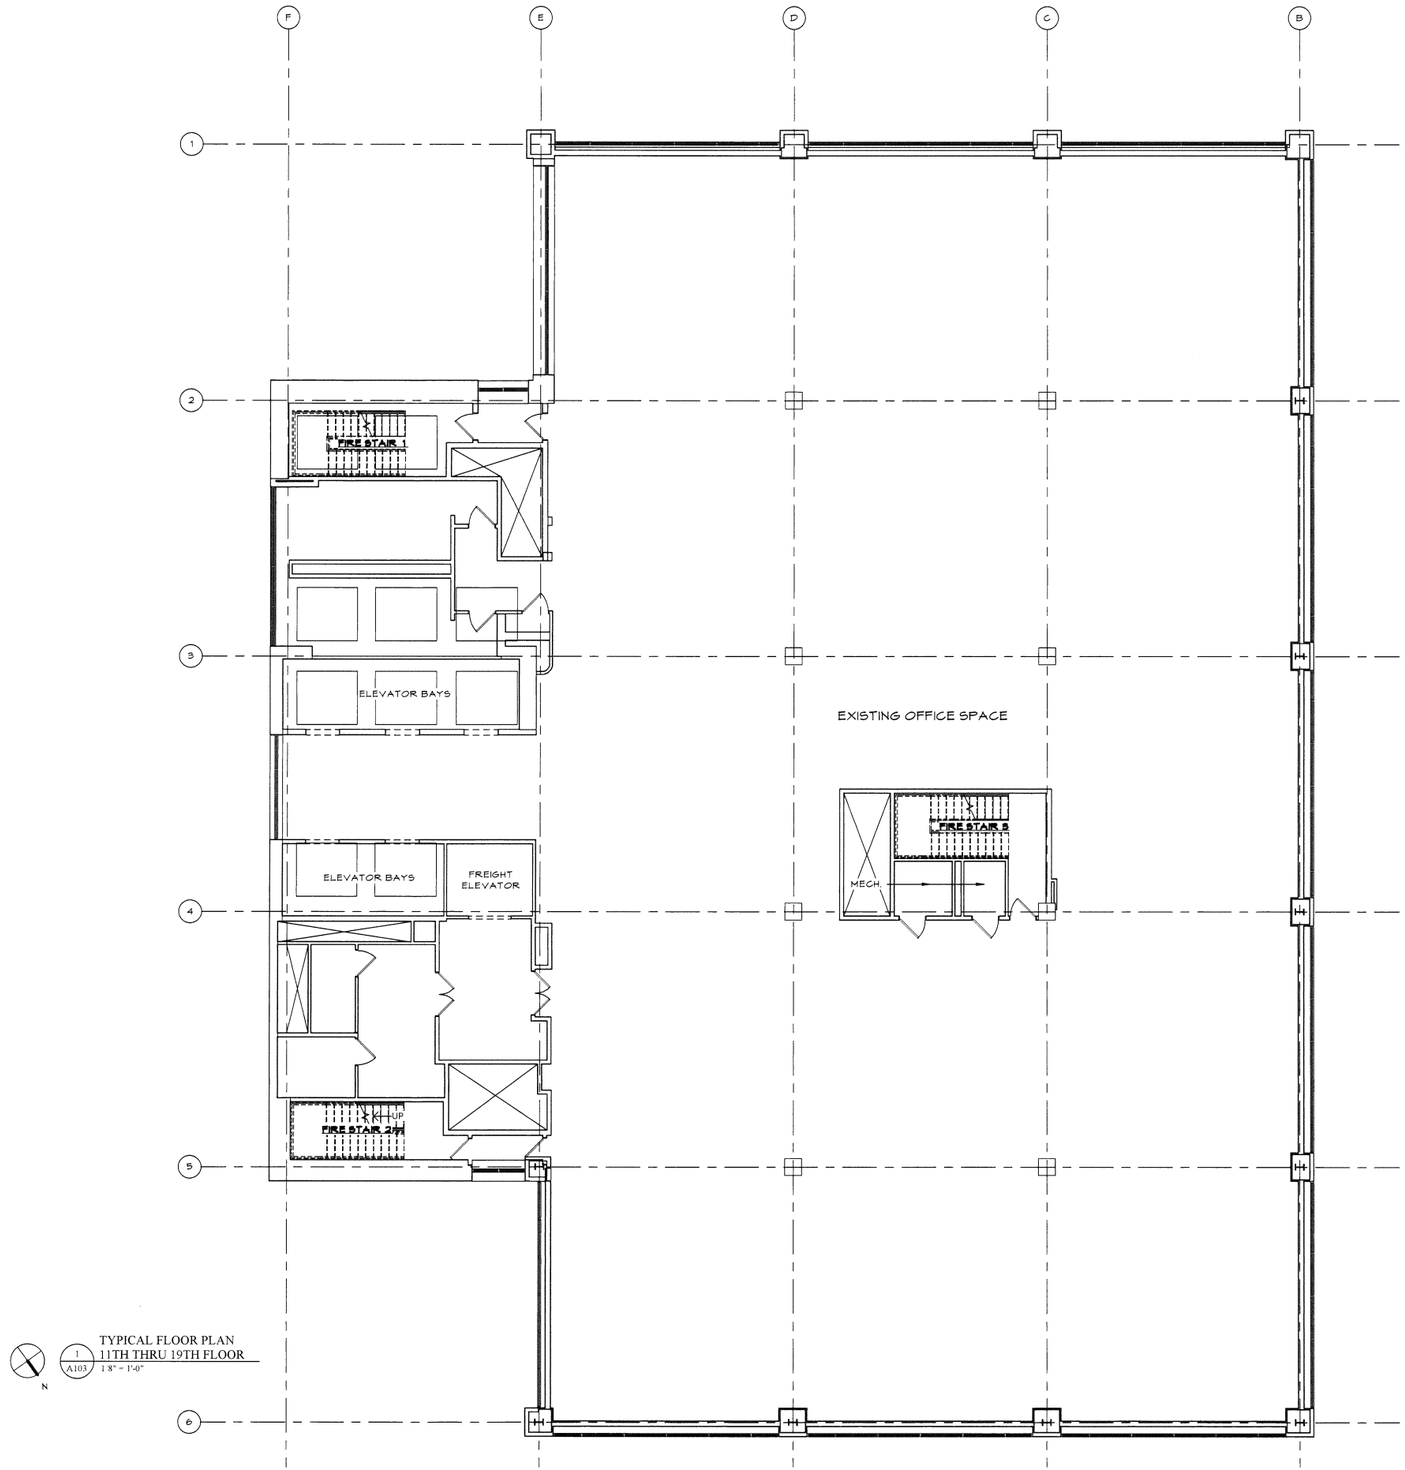

N

1 / A103 TYPICAL FLOOR PLAN
11TH THRU 19TH FLOOR
1 8" = 1'-0"

REVISIONS:

#	DESCRIPTION	DATE


BY DESIGN CONSULTANTS, INC.
CAMP HILL, PA 717.540.1250 bydesignconsultants.com

PROJECT NAME
333 MARKET STREET
HARRISBURG, PA


11-19TH EXISTING FLOOR PLANS

DRAWN CHK'D BY	HM RG
PROJECT NO.	1735
DATE	09.05.2025
ISSUE TYPE:	CONCEPT

SHEET:
A102

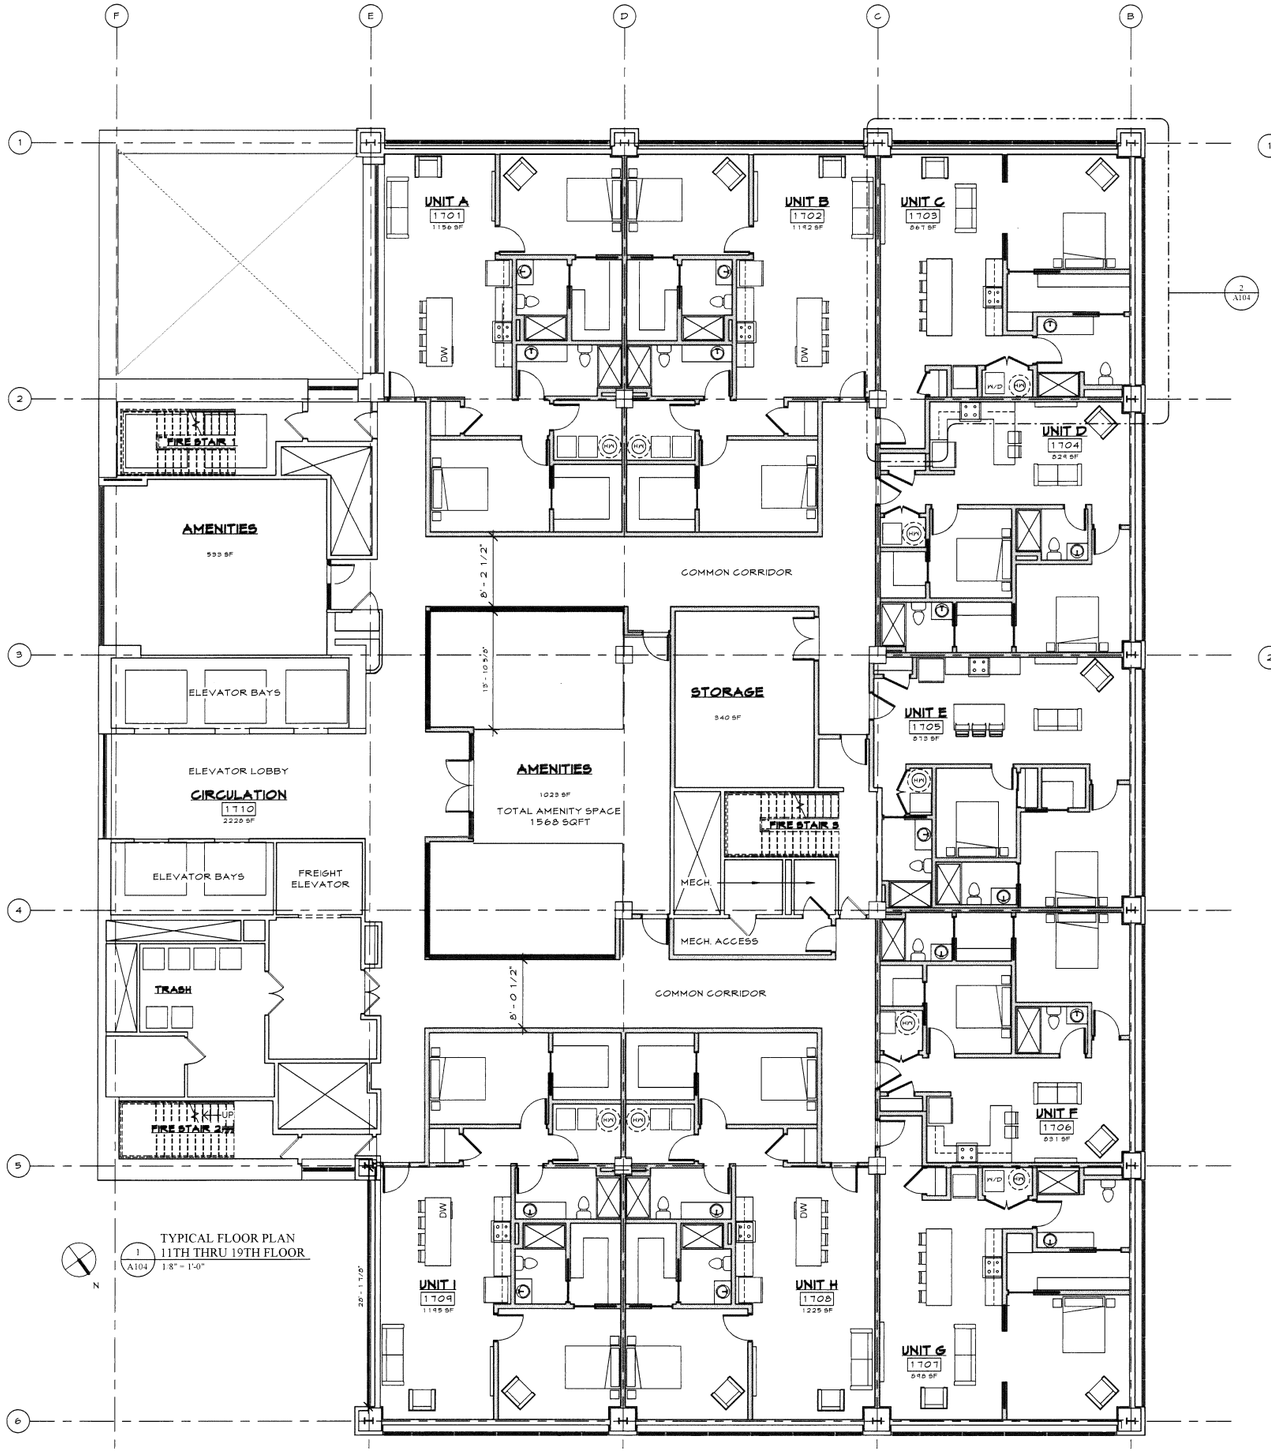

1 / A104 TYPICAL FLOOR PLAN
11TH THRU 19TH FLOOR
1/8" = 1'-0"

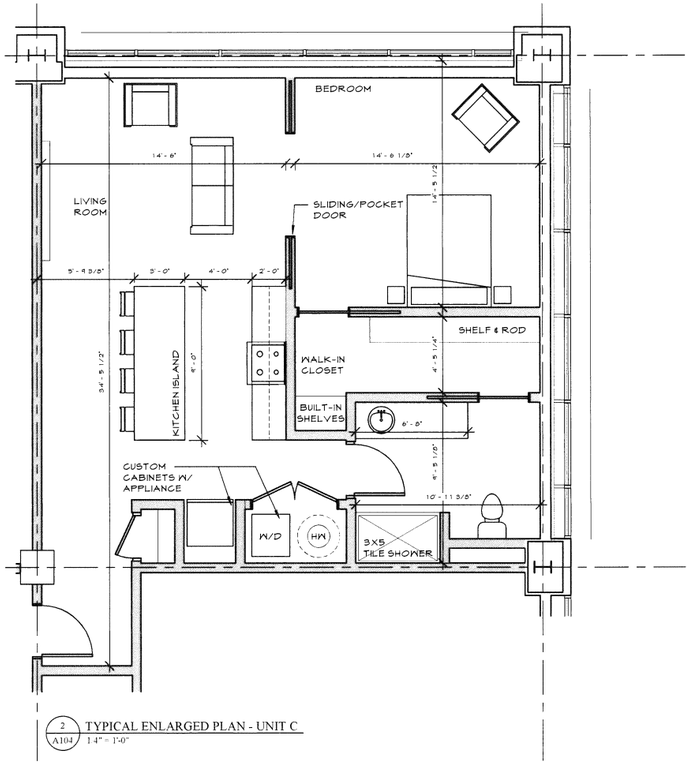

2 / A104 TYPICAL ENLARGED PLAN - UNIT C
1/4" = 1'-0"

APT. UNITCOUNT 11TH-19TH FLR.

UNIT	SQUARE FOOTAGE	1 BED APTS.	2 BED APTS.	
UNIT A	1156		X	
UNIT B	1193		X	
UNIT C	866	X		
UNIT D	828		X	
UNIT E	873		X	
UNIT F	831		X	
UNIT G	898	X		
UNIT H	1225		X	
UNIT I	1195		X	
		2	7	

NUMBER OF APARTMENT UNITS PER FLOOR: 9
TOTAL NUMBER OF APARTMENT UNITS: 81

REVISIONS:

#	DESCRIPTION	DATE

BY DESIGN CONSULTANTS, INC.
CAMP HILL, PA 717.540.1250 bydesignconsultants.com
byDESIGN architecture
CONSULTANTS, INC.

PROJECT NAME
333 MARKET STREET HARRISBURG, PA

TYPICAL FLOOR PLAN 11~19TH FLOORS

DRAWN/CHKD BY	HM / RG
PROJECT NO.	1735
DATE:	09.03.2025
ISSUE TYPE:	CONCEPT

SHEET
A104